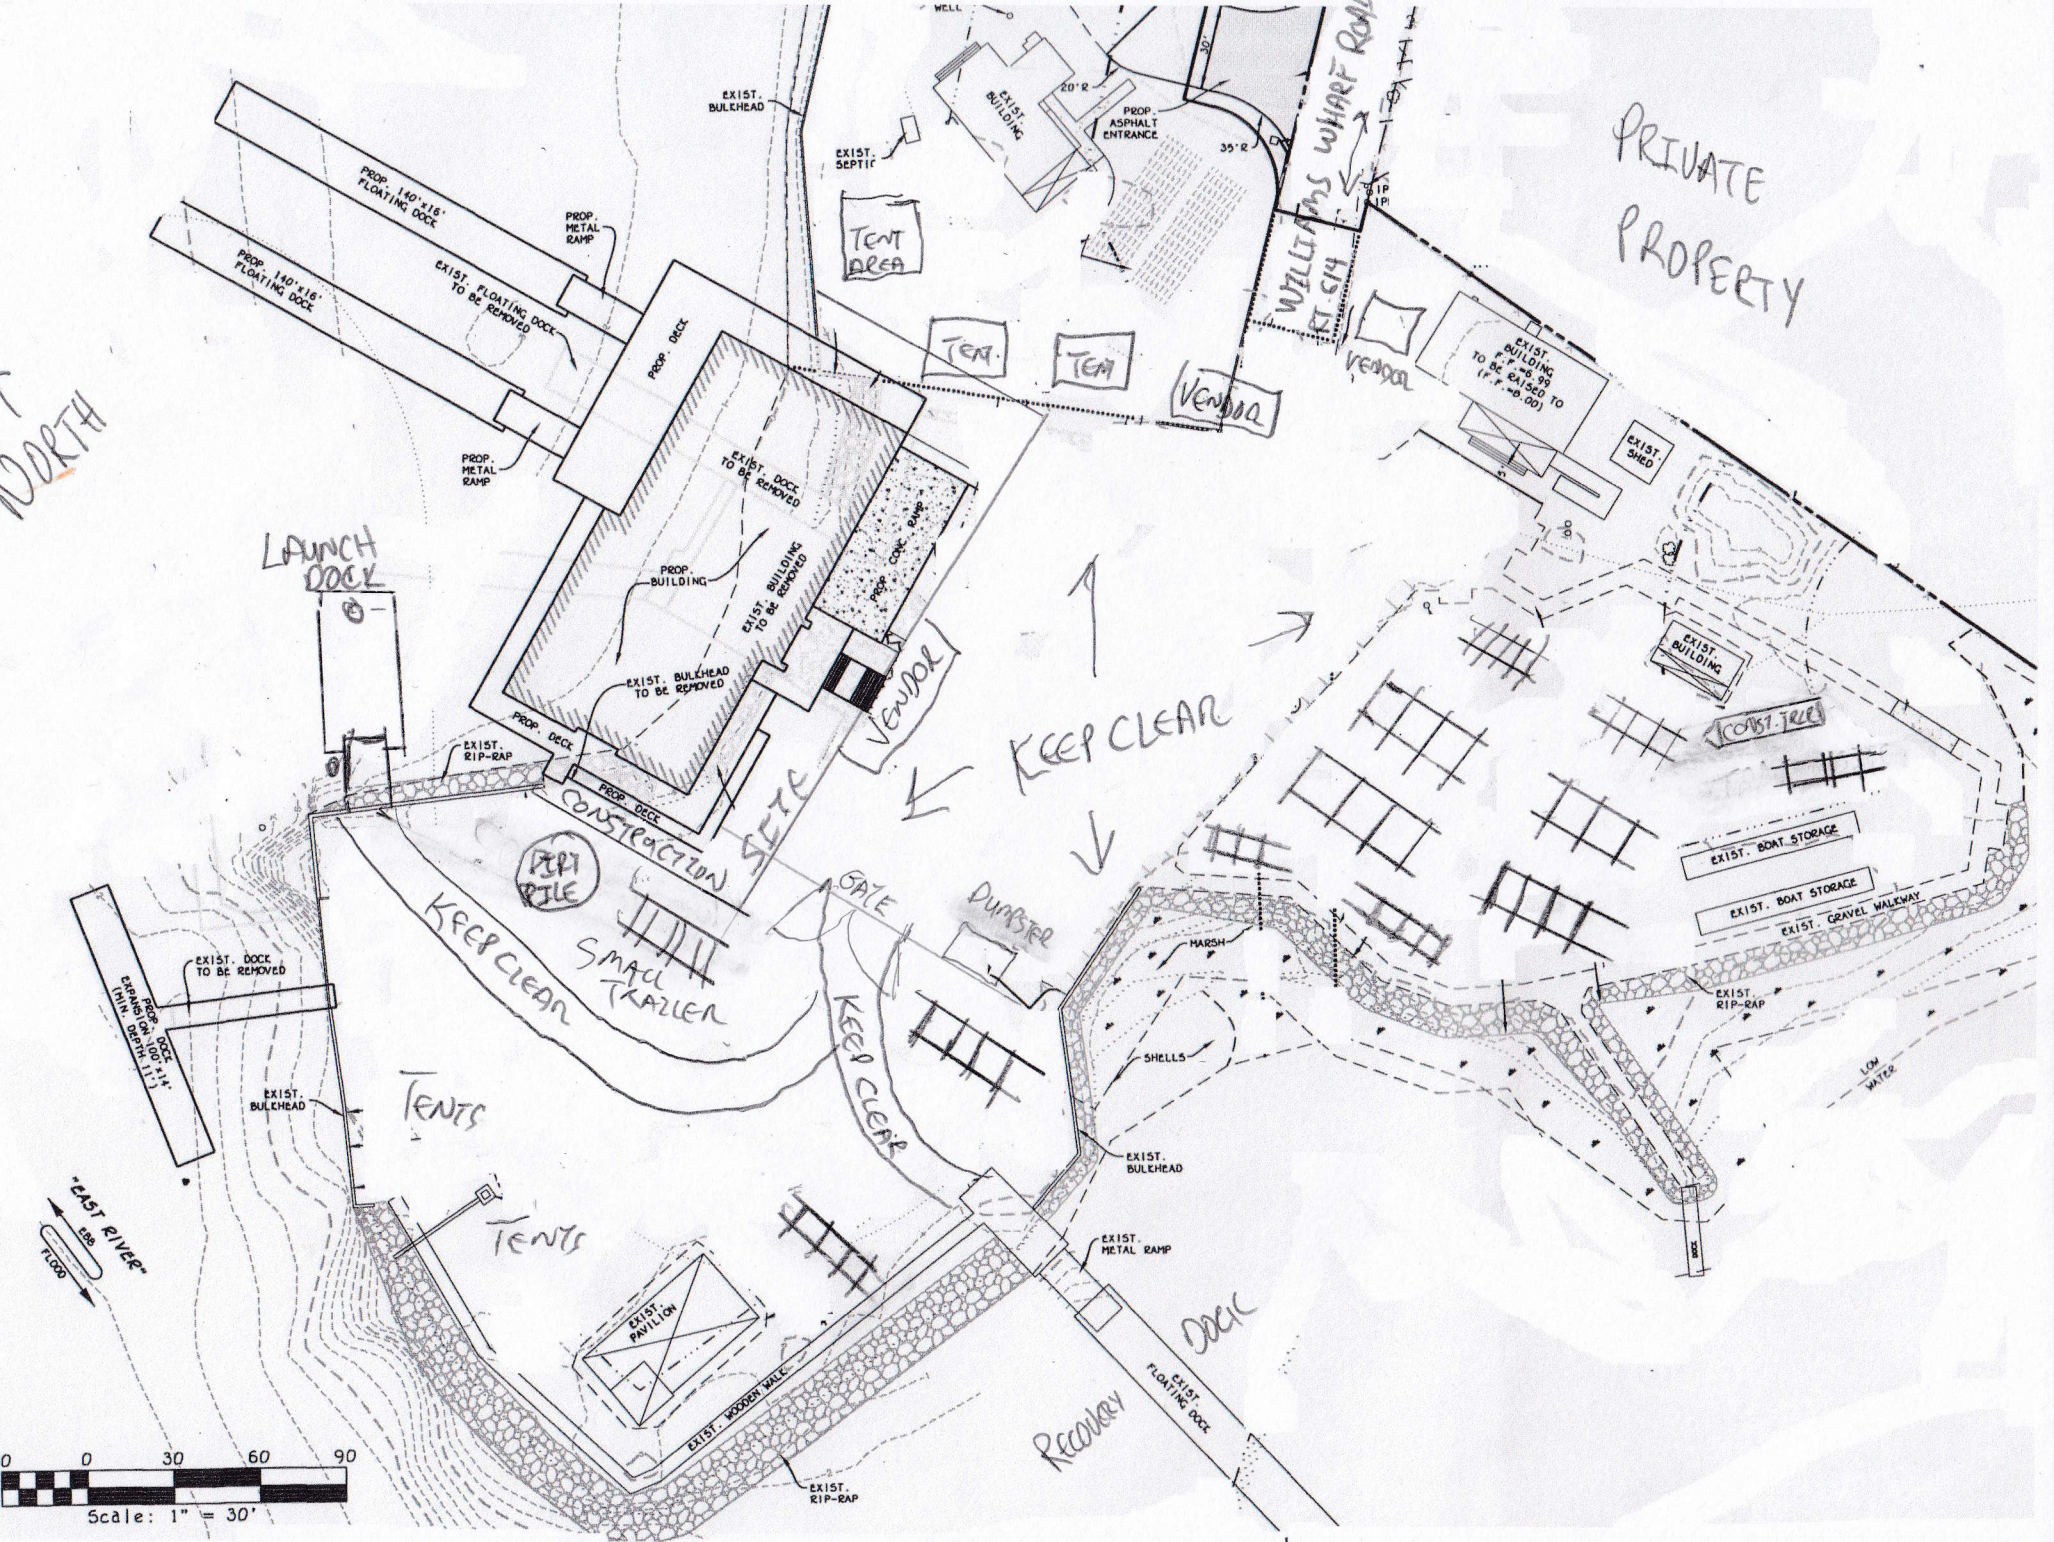

PRIVATE PROPERTY
WILLIAMS WHARF ROAD
RT. 614
EXIST. BULKHEAD
EXIST. SEPTIC
EXIST. BUILDING
20'R
PROP. ASPHALT ENTRANCE
35'R
TENT AREA
TENT
TENT
VENDOR
VENDOR
EXIST. BUILDING F.F.=6.99 TO BE RAISED TO (F.F.=8.00)
EXIST. SHED
PROP. 140'x16' FLOATING DOCK
PROP. 140'x16' FLOATING DOCK
PROP. METAL RAMP
EXIST. FLOATING DOCK TO BE REMOVED
PROP. DECK
PROP. METAL RAMP
EXIST. DOCK TO BE REMOVED
PROP. BUILDING
EXIST. BUILDING TO BE REMOVED
PROP. CONC. RAMP
EXIST. BULKHEAD TO BE REMOVED
PROP. DECK
PROP. DECK
VENDOR
LAUNCH DOCK
EXIST. RIP-RAP
KEEP CLEAR
CONSTRUCTION SITE
PIRT PILE
KEEP CLEAR
SMALL TRAILER
GATE
DUMPSTER
KEEP CLEAR
EXIST. BUILDING
CONST. TRLR
EXIST. BOAT STORAGE
EXIST. BOAT STORAGE
EXIST. GRAVEL WALKWAY
MARSH
SHELLS
EXIST. RIP-RAP
LOW WATER
EXIST. DOCK TO BE REMOVED
PROP. DOCK EXPANSION 100'x14' (MIN. DEPTH 11')
EXIST. BULKHEAD
TENTS
TENTS
EXIST. BULKHEAD
EXIST. METAL RAMP
"EAST RIVER"
EBB
FLOOD
EXIST. PAVILION
EXIST. WOODEN WALK
EXIST. RIP-RAP
RECOVERY DOCK
EXIST. FLOATING DOCK
0 0 30 60 90
Scale: 1" = 30'